
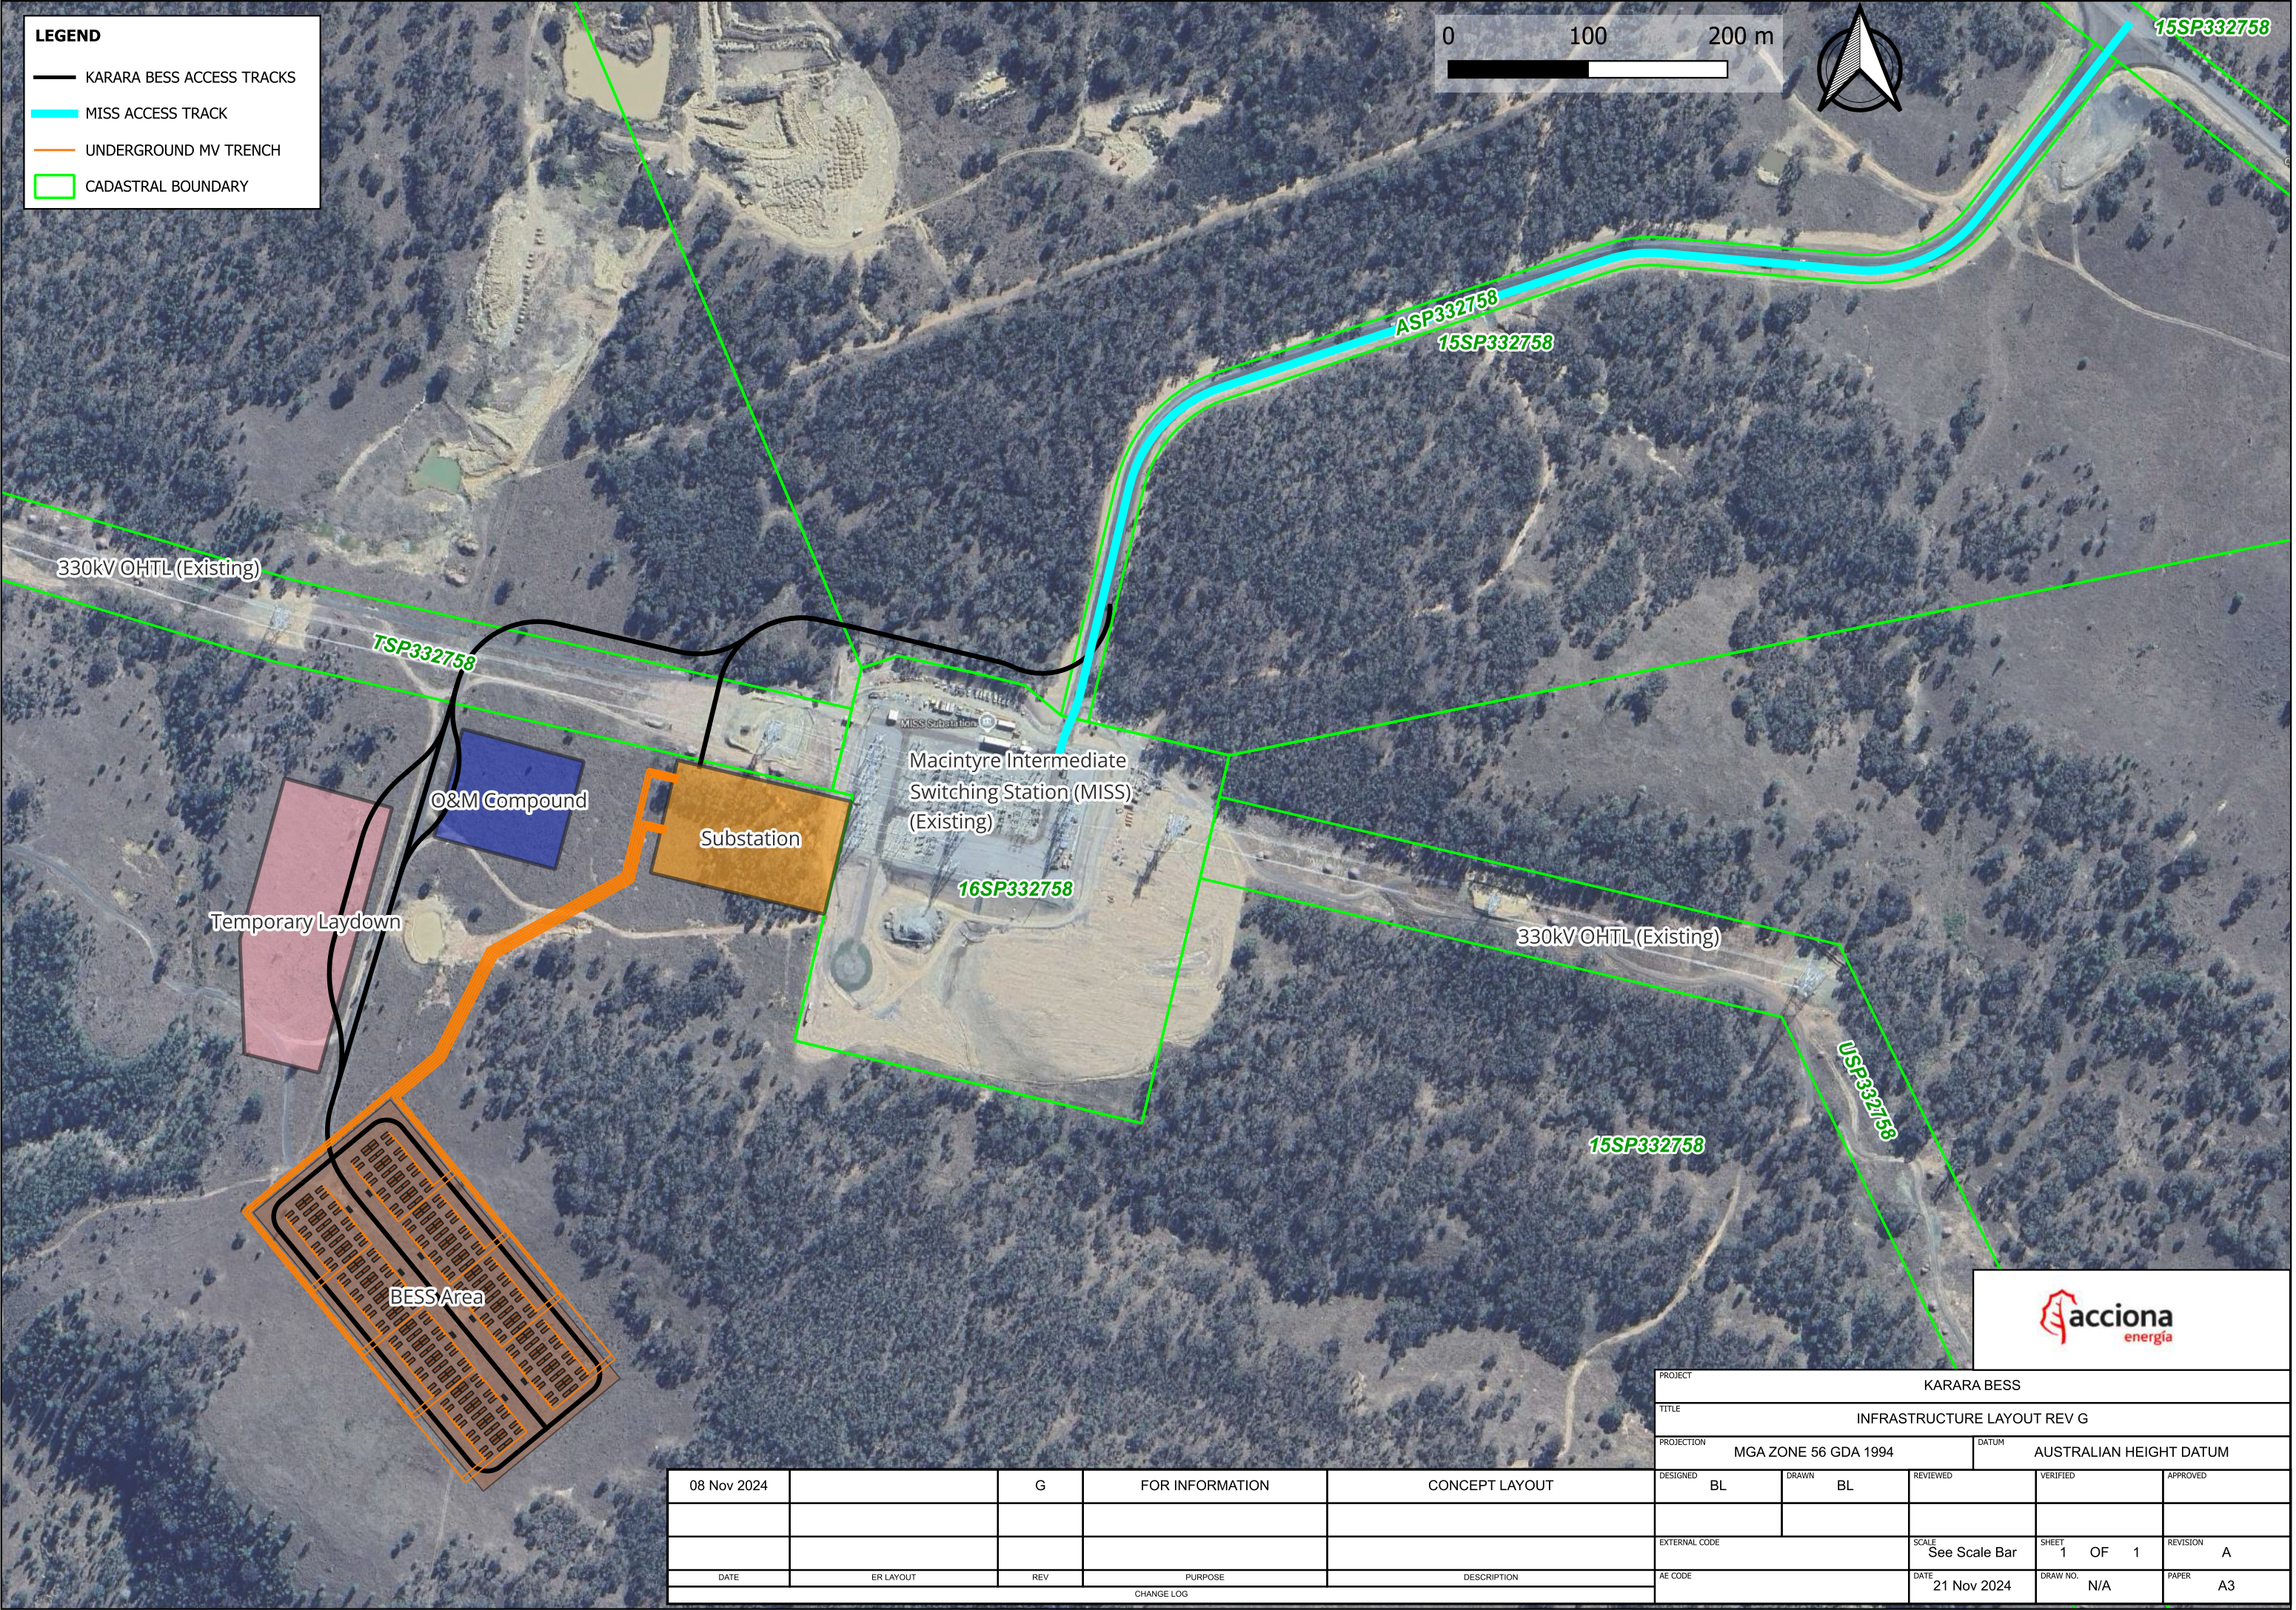


LEGEND

- KARARA BESS ACCESS TRACKS
- MISS ACCESS TRACK
- UNDERGROUND MV TRENCH
- CADASTRAL BOUNDARY

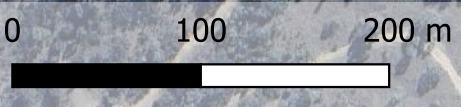

08 Nov 2024		G	FOR INFORMATION	CONCEPT LAYOUT
DATE	ER LAYOUT	REV	PURPOSE	DESCRIPTION
CHANGE LOG				

PROJECT										KARARA BESS	
TITLE																				INFRASTRUCTURE LAYOUT REV G																																							
PROJECTION										MGA ZONE 56 GDA 1994										DATUM					AUSTRALIAN HEIGHT DATUM																																		
DESIGNED					BL					DRAWN					BL					REVIEWED					VERIFIED					APPROVED																													
EXTERNAL CODE																				SCALE					See Scale Bar					SHEET					1					OF					1					REVISION					A				
AE CODE																				DATE					21 Nov 2024					DRAW NO.					N/A					PAPER					A3														